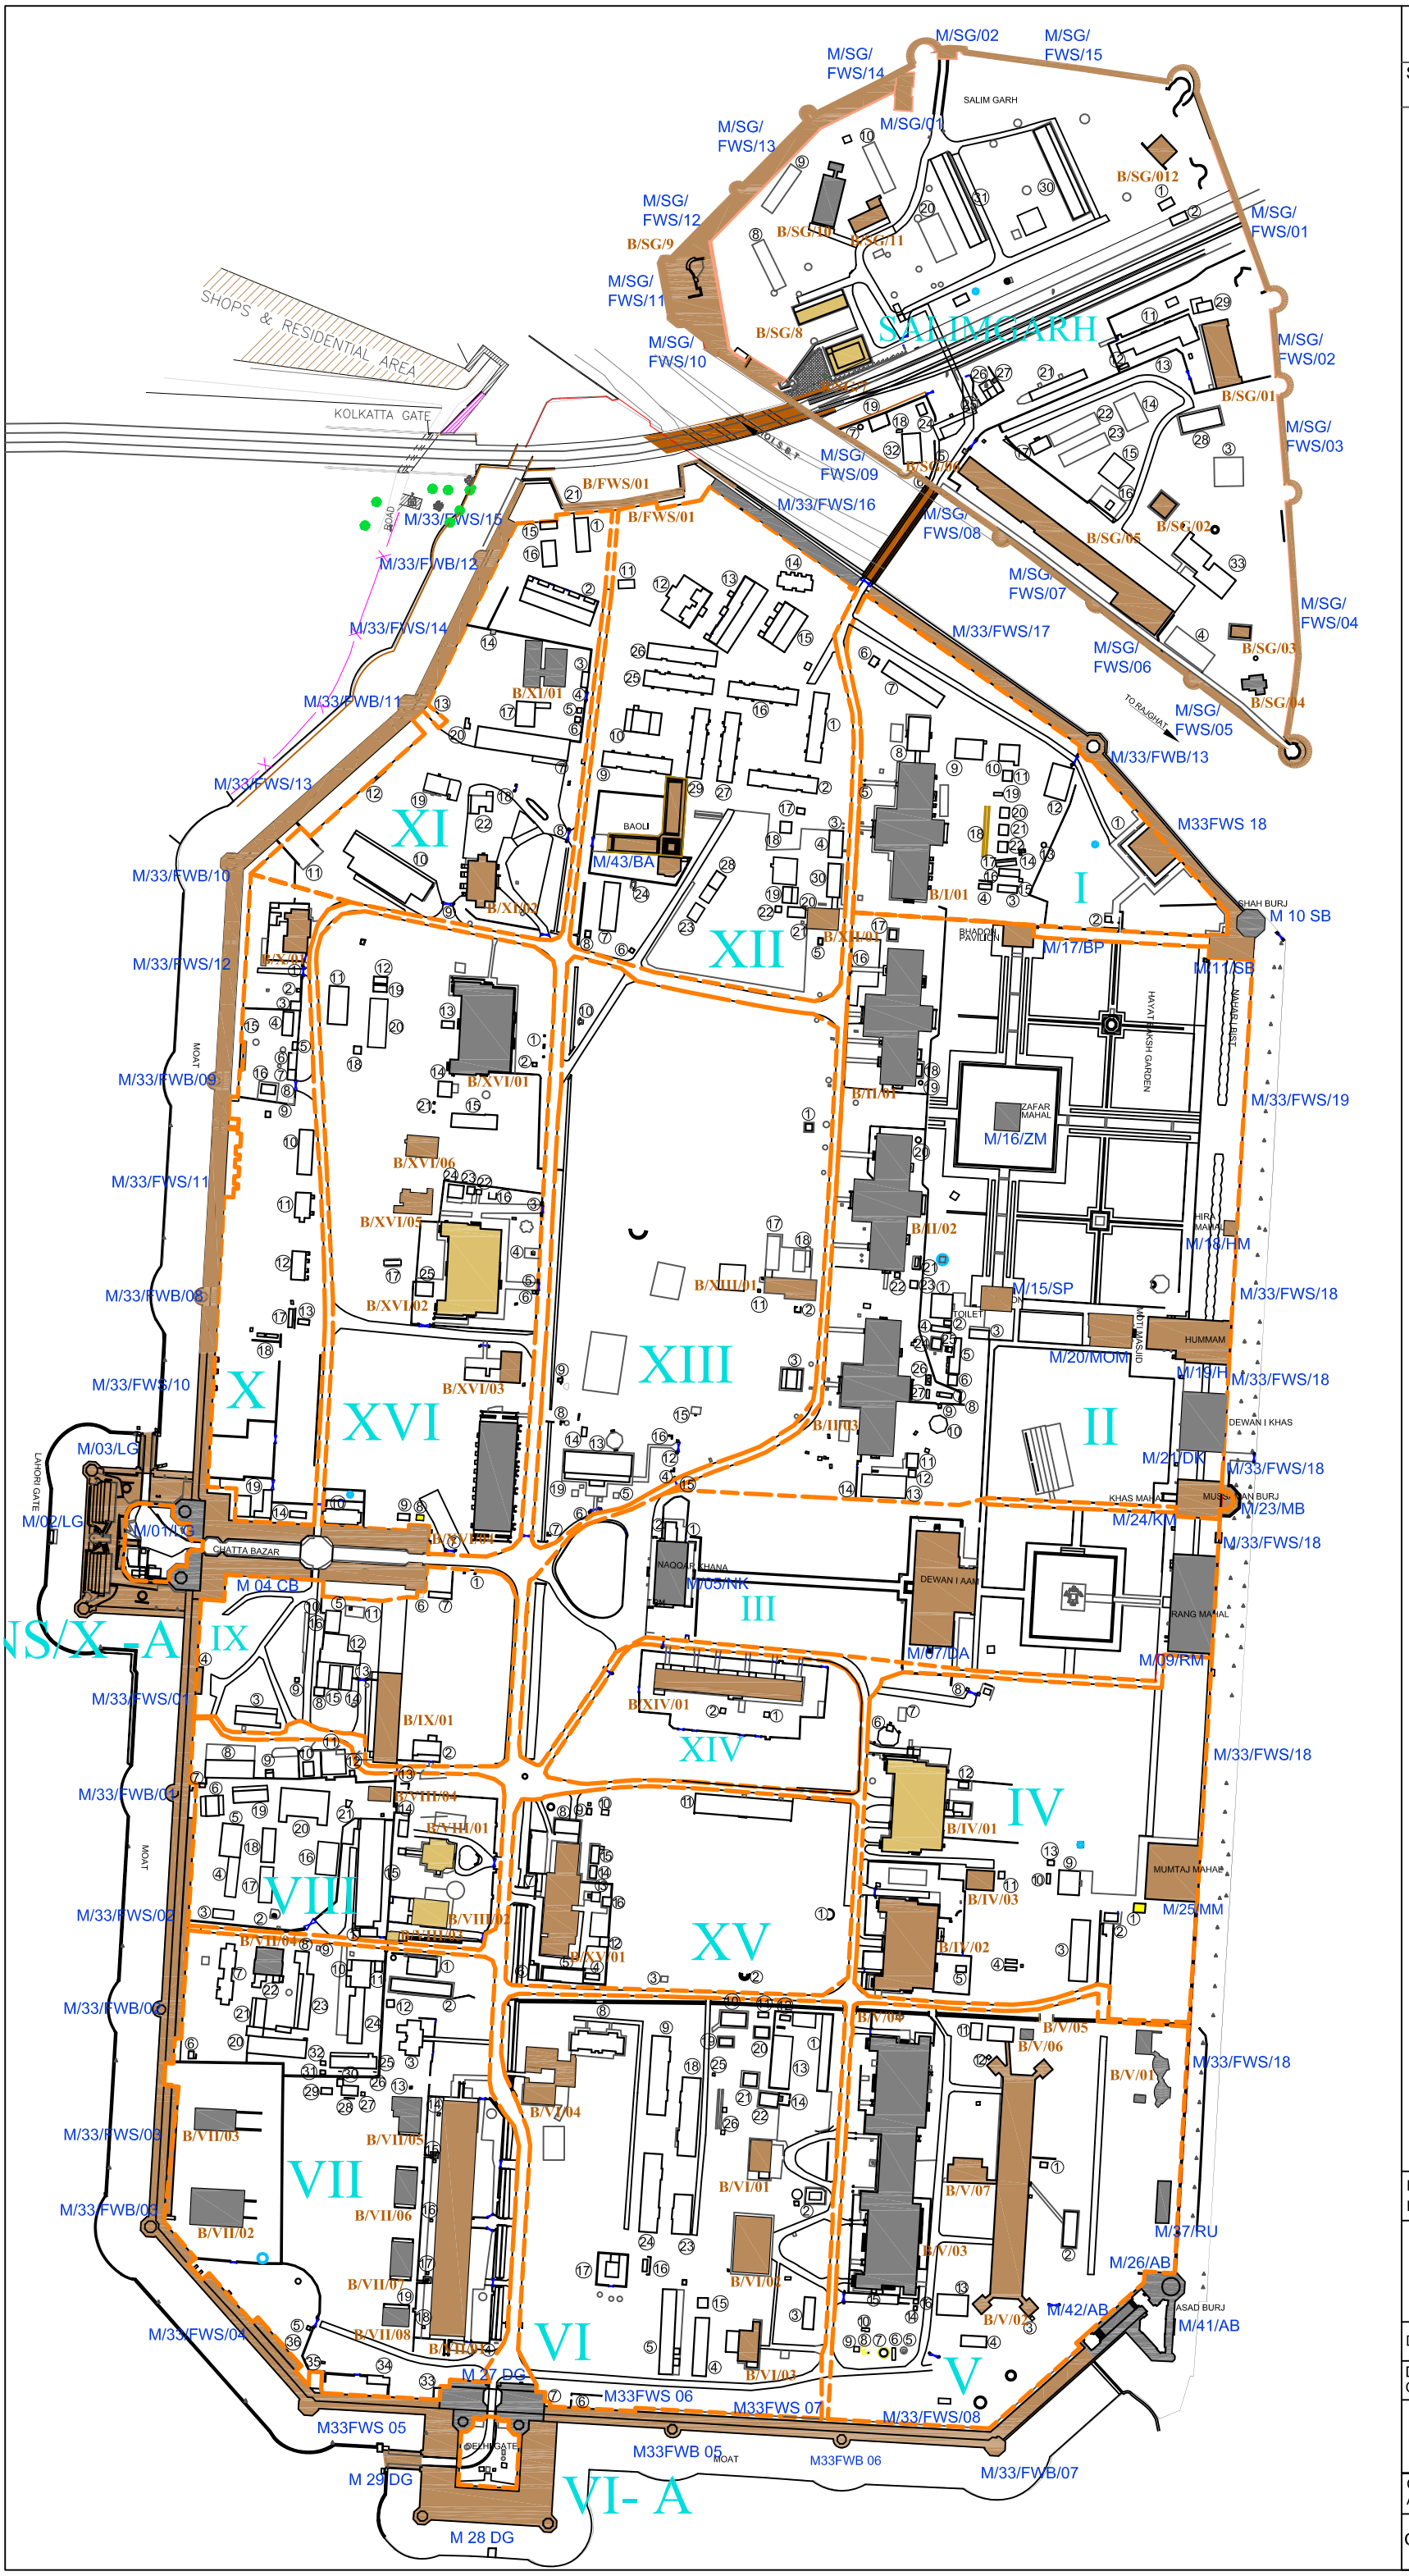
SALIM GARH
SALIMGARH
SHOPS & RESIDENTIAL AREA
KOLKATTA GATE
ROAD
MOAT
BAOLI
CHATTA BAZAR
LAHORI GATE
DELHI GATE
NAQQAR KHANA
DEWAN I AAM
DEWAN I KHAS
KHAS MAHAL
ZAFAR MAHAL
HAYAT BAKSH GARDEN
BRADDON PAVILION
SHAH BURJ
MUSSAMMAN BURJ
ASAD BURJ
RANG MAHAL
MUMTAJ MAHAL
HUMMAM
TOILET
TO RAJGHAT
M/SG/FWS/01
M/SG/FWS/02
M/SG/FWS/03
M/SG/FWS/04
M/SG/FWS/05
M/SG/FWS/06
M/SG/FWS/07
M/SG/FWS/08
M/SG/FWS/09
M/SG/FWS/10
M/SG/FWS/11
M/SG/FWS/12
M/SG/FWS/13
M/SG/FWS/14
M/SG/FWS/15
M/SG/01
M/SG/02
B/SG/01
B/SG/02
B/SG/03
B/SG/04
B/SG/05
B/SG/06
B/SG/7
B/SG/8
B/SG/9
B/SG/10
B/SG/11
B/SG/012
M/33/FWS/01
M/33/FWS/02
M/33/FWS/03
M/33/FWS/04
M/33/FWS/05
M/33/FWS/06
M/33/FWS/07
M/33/FWS/08
M/33/FWS/09
M/33/FWS/10
M/33/FWS/11
M/33/FWS/12
M/33/FWS/13
M/33/FWS/14
M/33/FWS/15
M/33/FWS/16
M/33/FWS/17
M/33/FWS/18
M/33/FWS/19
M33FWS 18
M33FWS 05
M33FWS 06
M33FWS 07
M/33/FWS/08
M/33/FWB/01
M/33/FWB/02
M/33/FWB/03
M/33/FWB/04
M/33/FWB/05
M/33/FWB/06
M/33/FWB/07
M/33/FWB/08
M/33/FWB/09
M/33/FWB/10
M/33/FWB/11
M/33/FWB/12
M/33/FWB/13
B/FWS/01
B/I/01
B/I/02
B/I/03
B/II/01
B/II/02
B/II/03
B/III/01
B/III/02
B/III/03
B/III/04
B/IV/01
B/IV/02
B/IV/03
B/V/01
B/V/02
B/V/03
B/V/04
B/V/05
B/V/06
B/V/07
B/VI/01
B/VI/02
B/VI/03
B/VI/04
B/VII/01
B/VII/02
B/VII/03
B/VII/04
B/VII/05
B/VII/06
B/VII/07
B/VII/08
B/IX/01
B/XI/01
B/XI/02
B/XI/03
B/XII/01
B/XIII/01
B/XIV/01
B/XV/01
B/XVI/01
B/XVI/02
B/XVI/03
B/XVI/04
B/XVI/05
B/XVI/06
M/01/LG
M/02/LG
M/03/LG
M/16/ZM
M/17/BP
M/18/HM
M/20/MOM
M/21/DK
M/23/MB
M/24/KM
M/25/MM
M/26/AB
M/37/RU
M/41/AB
M/42/AB
M/43/BA
M/05/NK
M/07/DA
M/09/RM
M/11/SB
M/15/SP
M 04 CB
M 10 SB
M 27 DG
M 28 DG
M 29 DG
XI
XII
XIII
XVI
X
IX
XIV
III
I
II
IV
XV
VIII
VII
VI
V
VI- A
LEGEND
Surface Condition of Mughal and Colonial Structures
Satisfactory
Average state
Serious state
References:
Fig. 0.3 b
DATE:2006-07
DRAWN BY:
CRCI
N
10 0 10 20 40 60 m
SCALE :- 1 : 3000
CLIENT:
Archaeological Survey of India
CCMP, RED FORT, DELHI